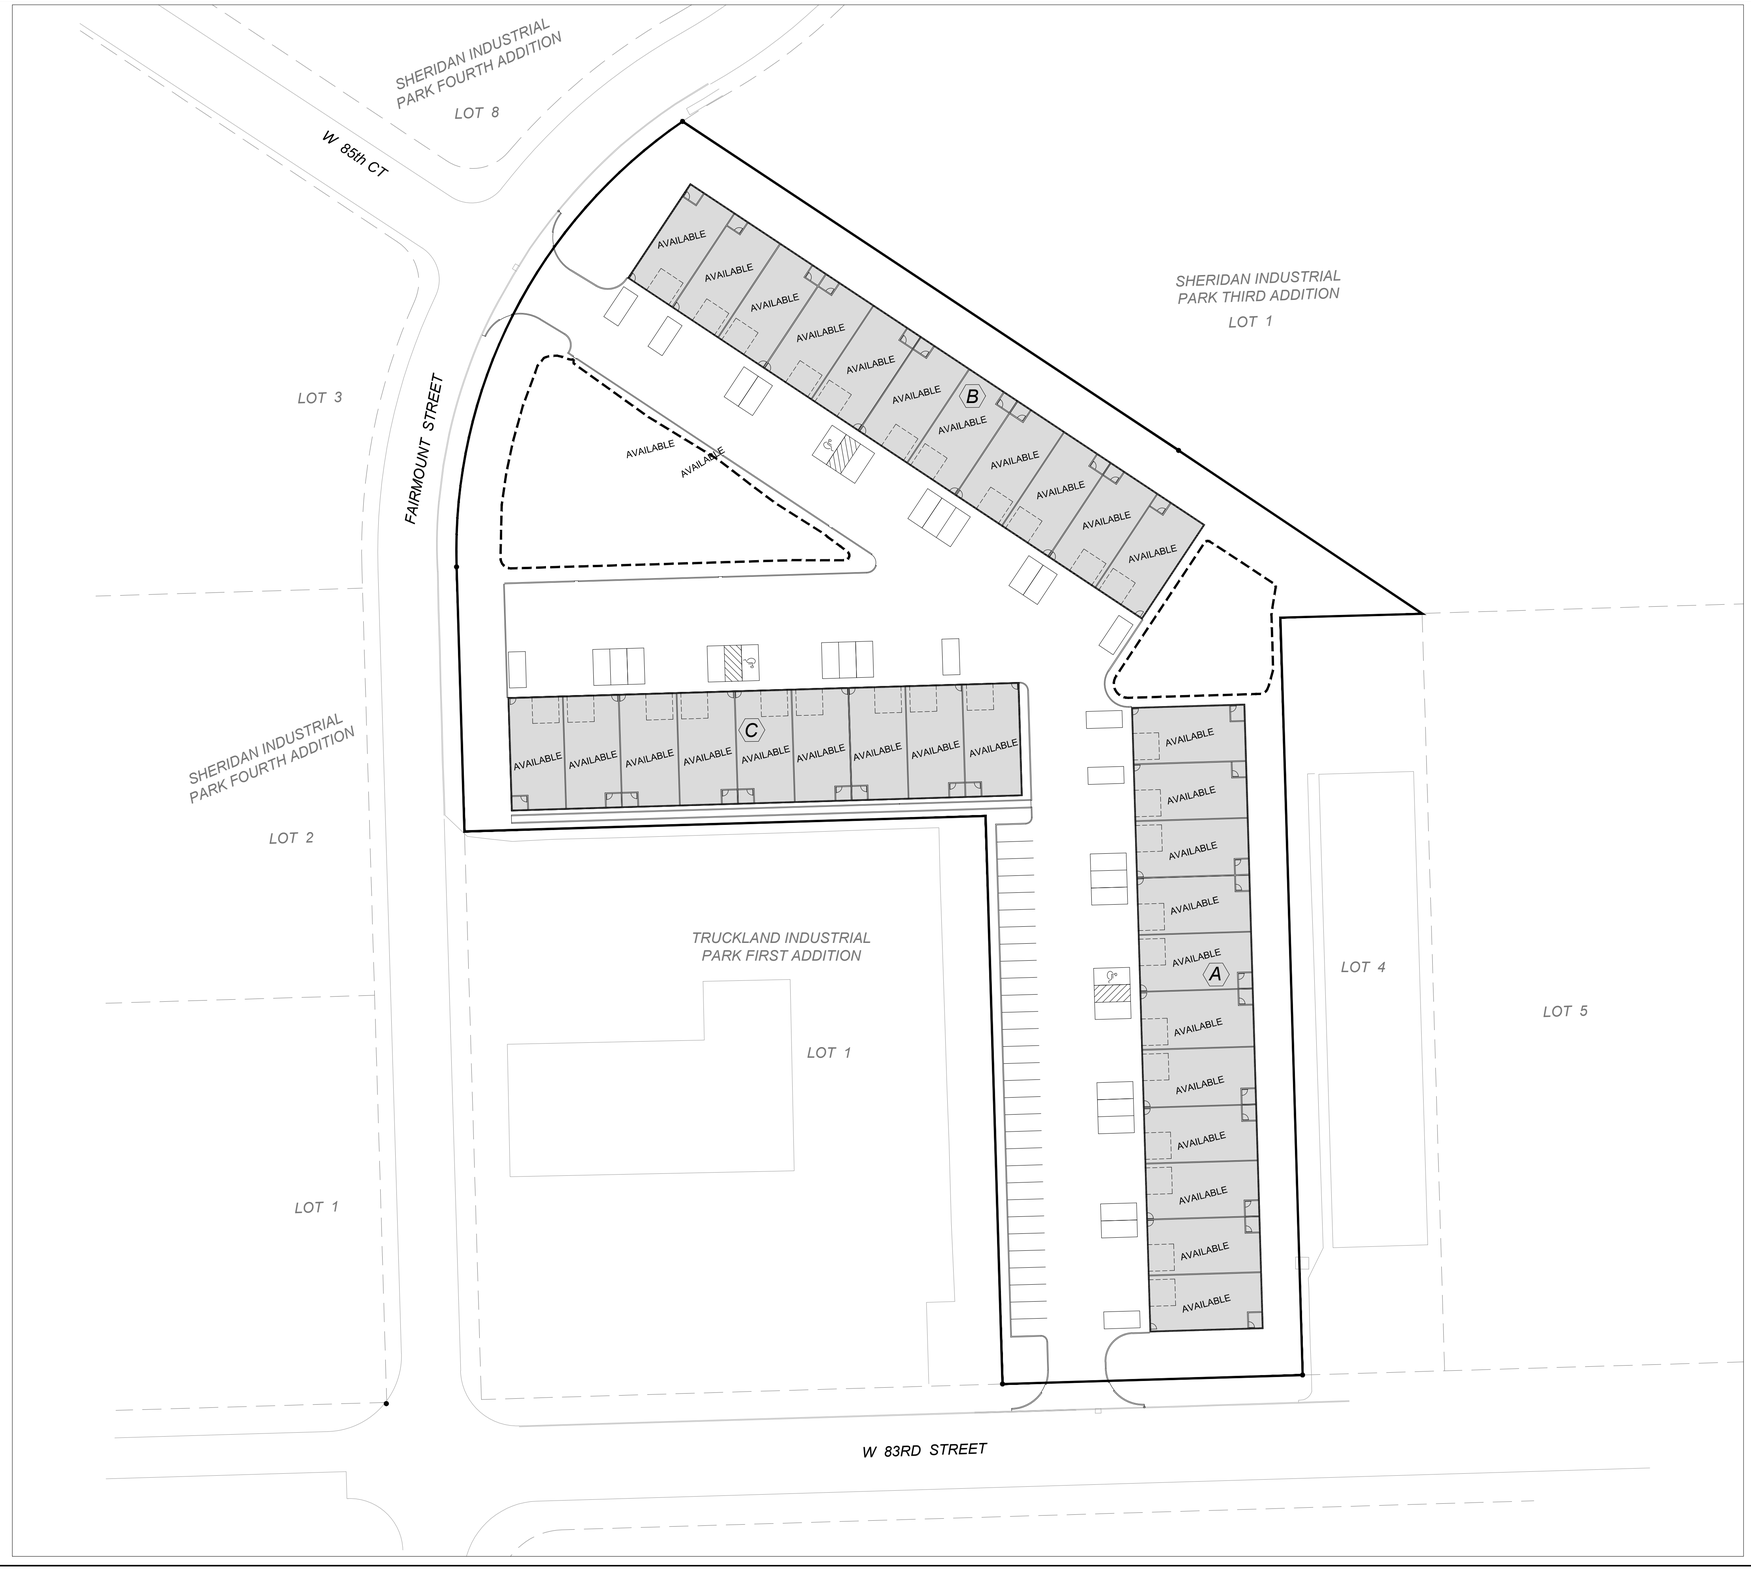

N

0 20 40 80

No.	Revision	Date
3.		
2.		
1.		

Book:
Scale: 1" = 40'
4/1/19
Drawn: DLS
Checked:
Reviewed:

BRAIN
ENGINEERING, INC.

SITE PLAN
QC COMMERCIAL CONDOS

File:
Page C4 of
Project No. 434318-70